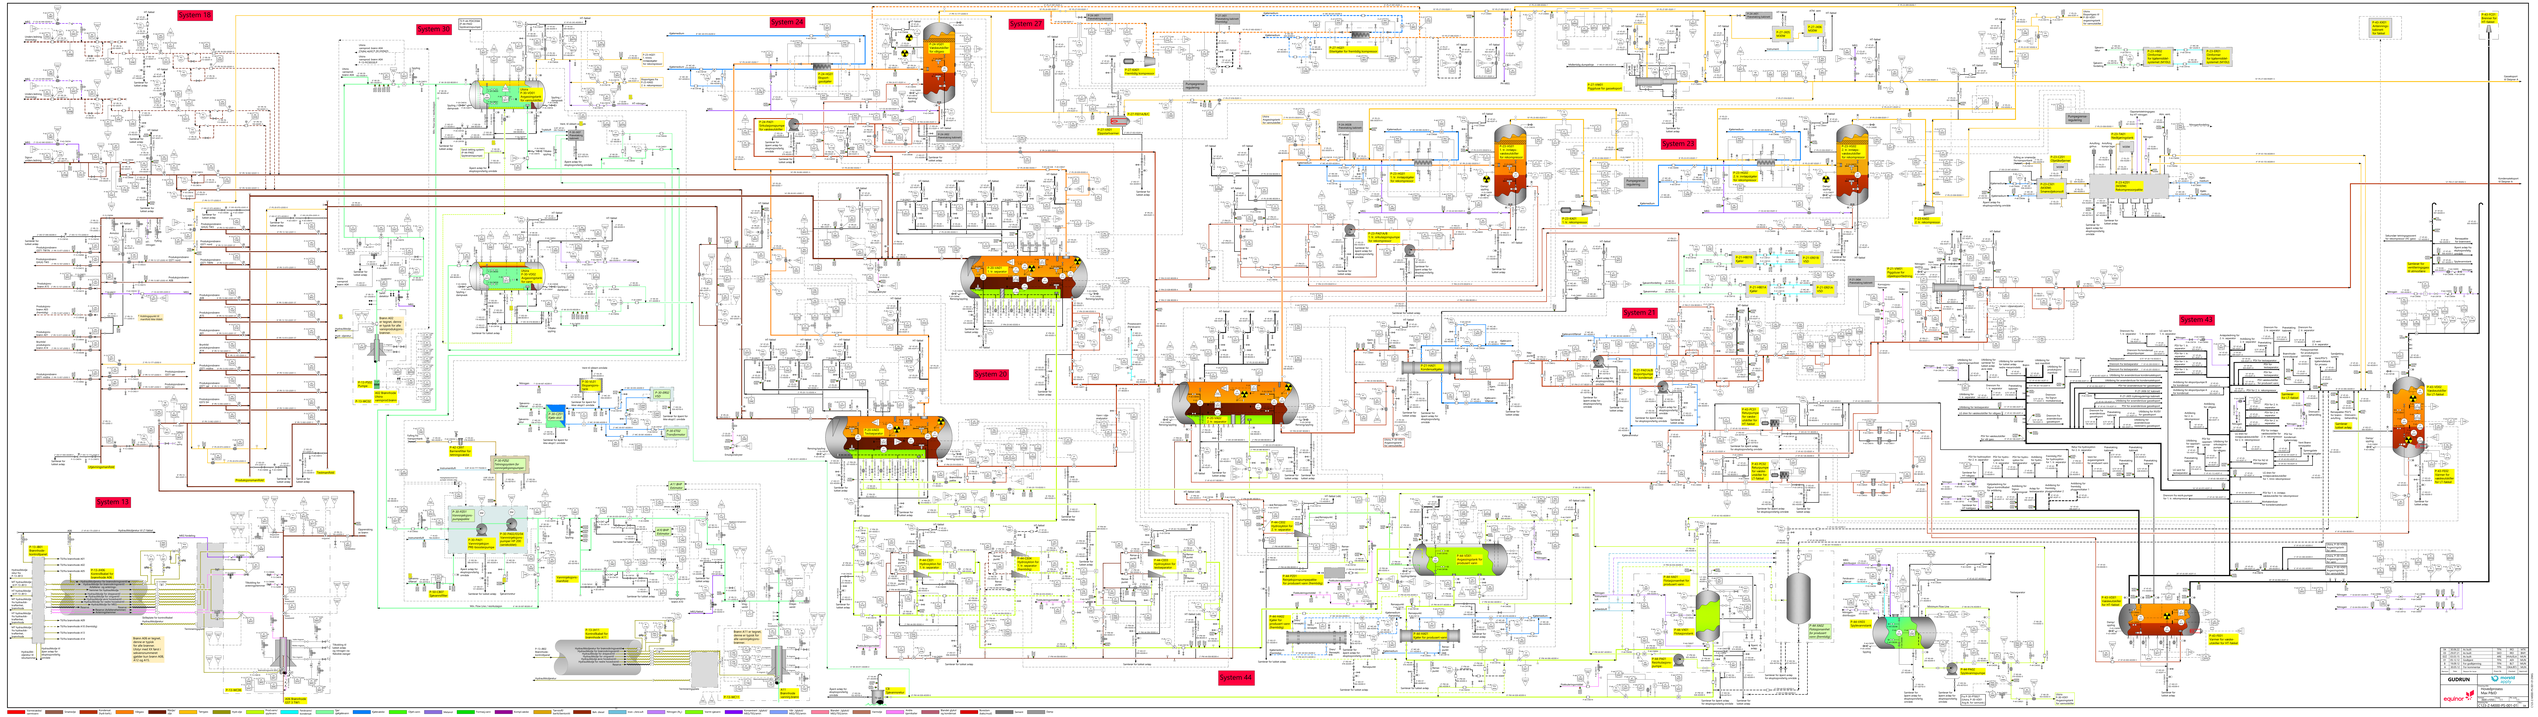
System 10
System 12
System 20
System 21
System 23
System 24
System 27
System 30
System 43
System 44
GUDRUN
equinor
monsal
Max Hahl
Rohrleitungsplan
Piping and Instrumentation Diagram
P-1-2-1-A-M000-PD-2001-A01